


View from the left

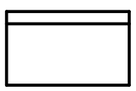

Front view

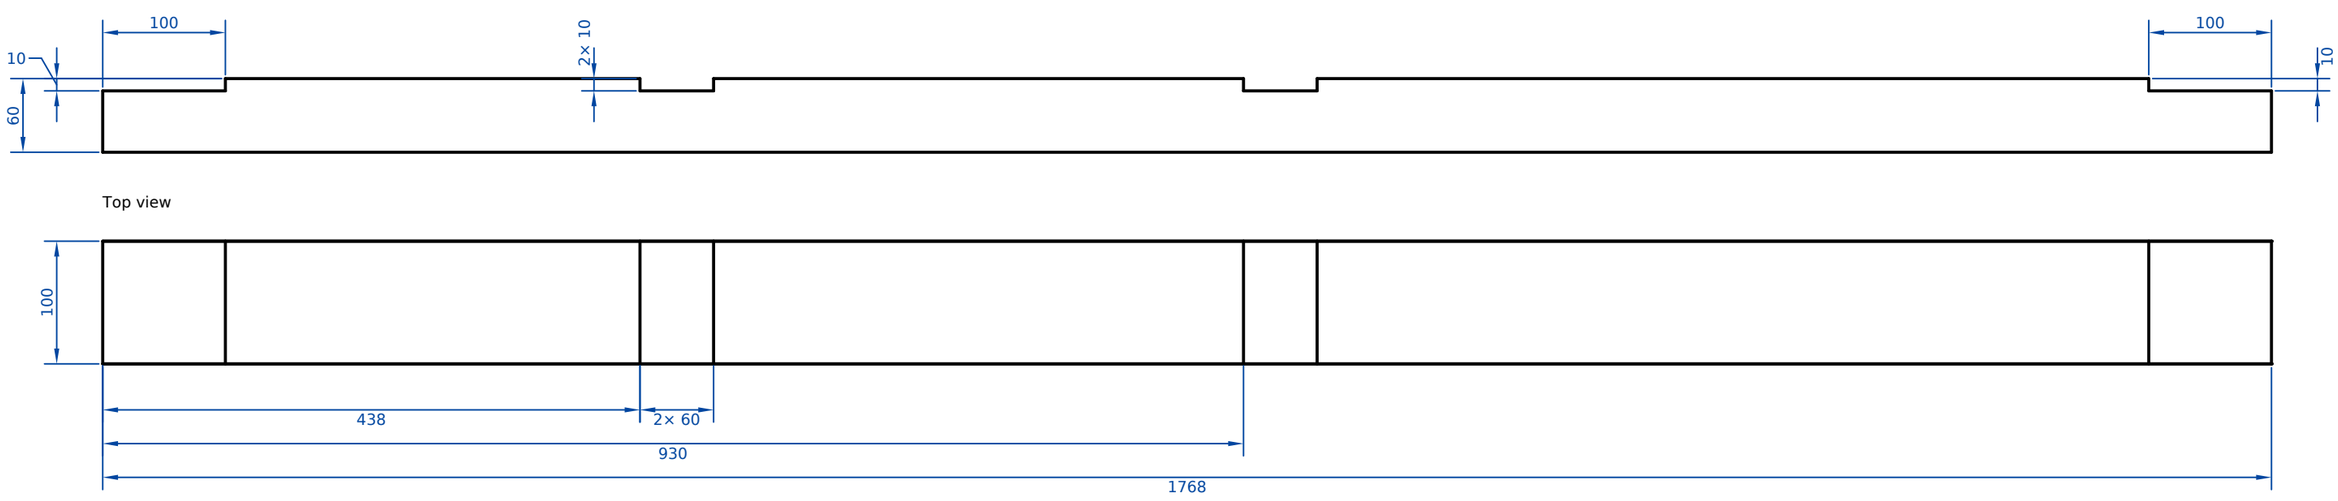

Top view

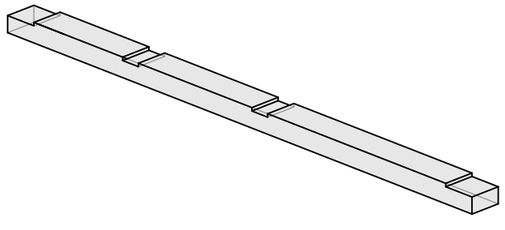

Company: Slatlyn – sample								Planner:	
Project: Sample house								Client:	
Part: Sample house_s174						Document type: Part drawing		Qty: 1	
Item: 174	Items:								
Date:	Drawn:	Approved:	Plan no.:	Rev.:	Scale: 1:5	Sheet: 174	of: 471	Sheet size: A3	Language: en
All dimensions to be verified on site.									Dimensions in mm

All dimensions to be checked by a competent person before manufacture. · Alle Maße vor der Fertigung durch eine fachkundige Person prüfen.