

View from the left




Front view

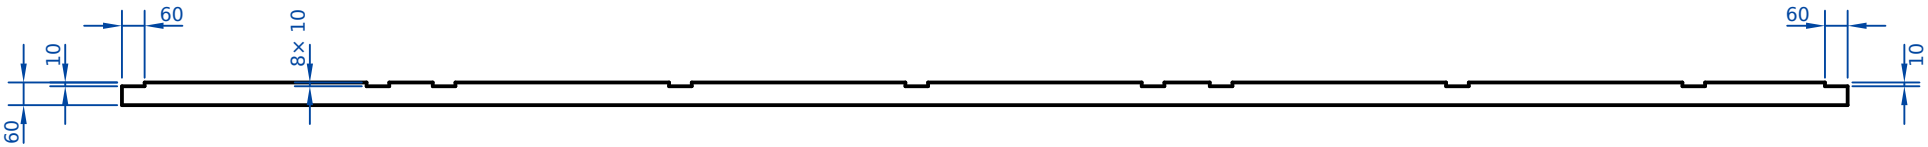

Top view

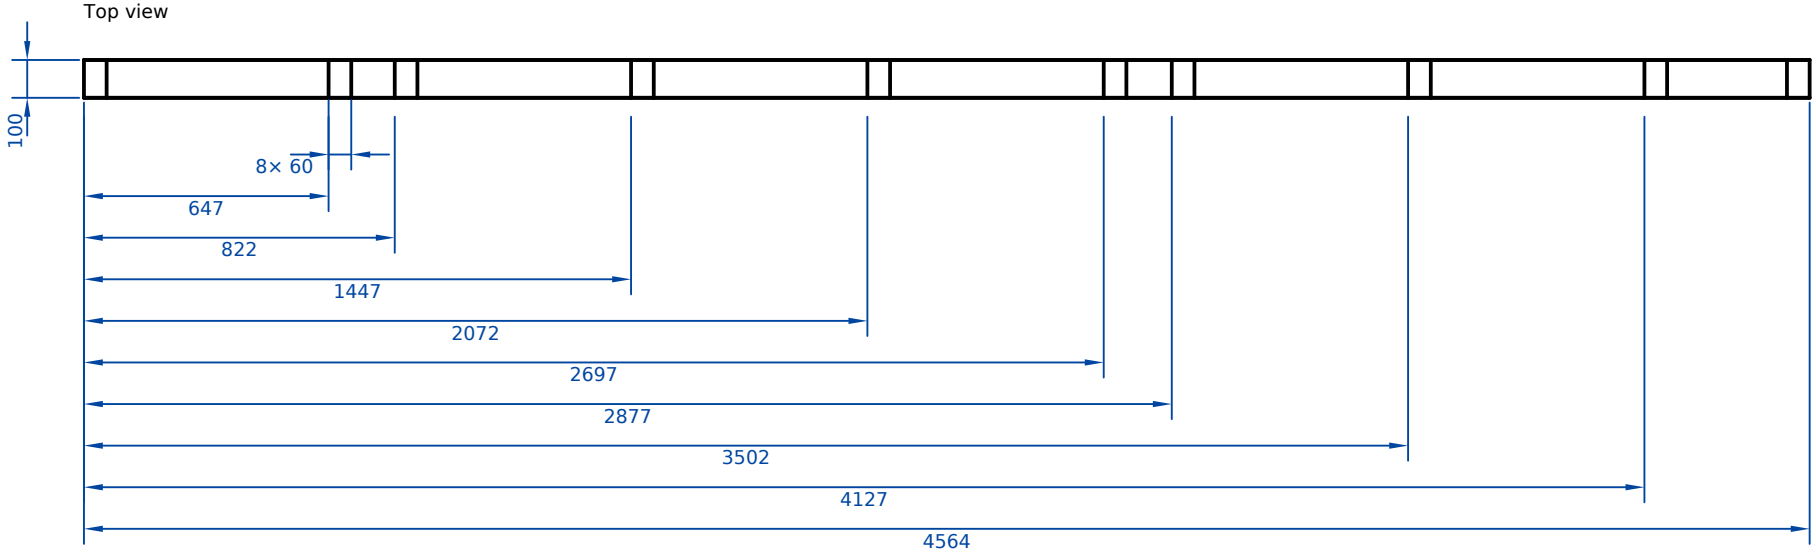

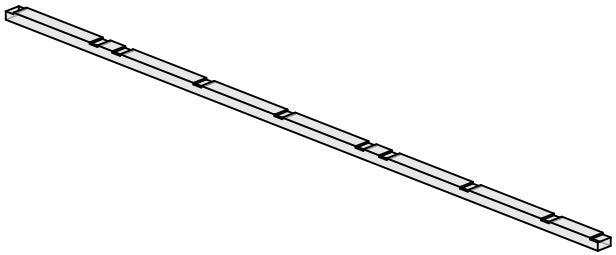

Company: Slatlyn – sample					Planner:				
Project: Sample house					Client:				
Part: Sample house_s331					Document type: Part drawing			Qty: 1	
Item: 331	Items:								
Date:	Drawn:	Approved:	Plan no.:	Rev.:	Scale: 1:20	Sheet: 331	of: 471	Sheet size: A4	Language: en
All dimensions to be verified on site.								Dimensions in mm	

All dimensions to be checked by a competent person before manufacture. · Alle Maße vor der Fertigung durch eine fachkundige Person prüfen.