

View from the left

Front view

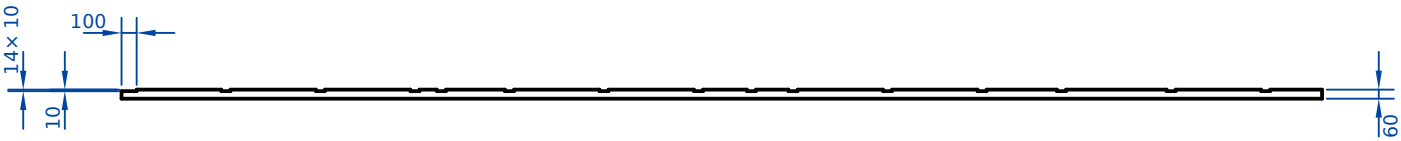

Top view

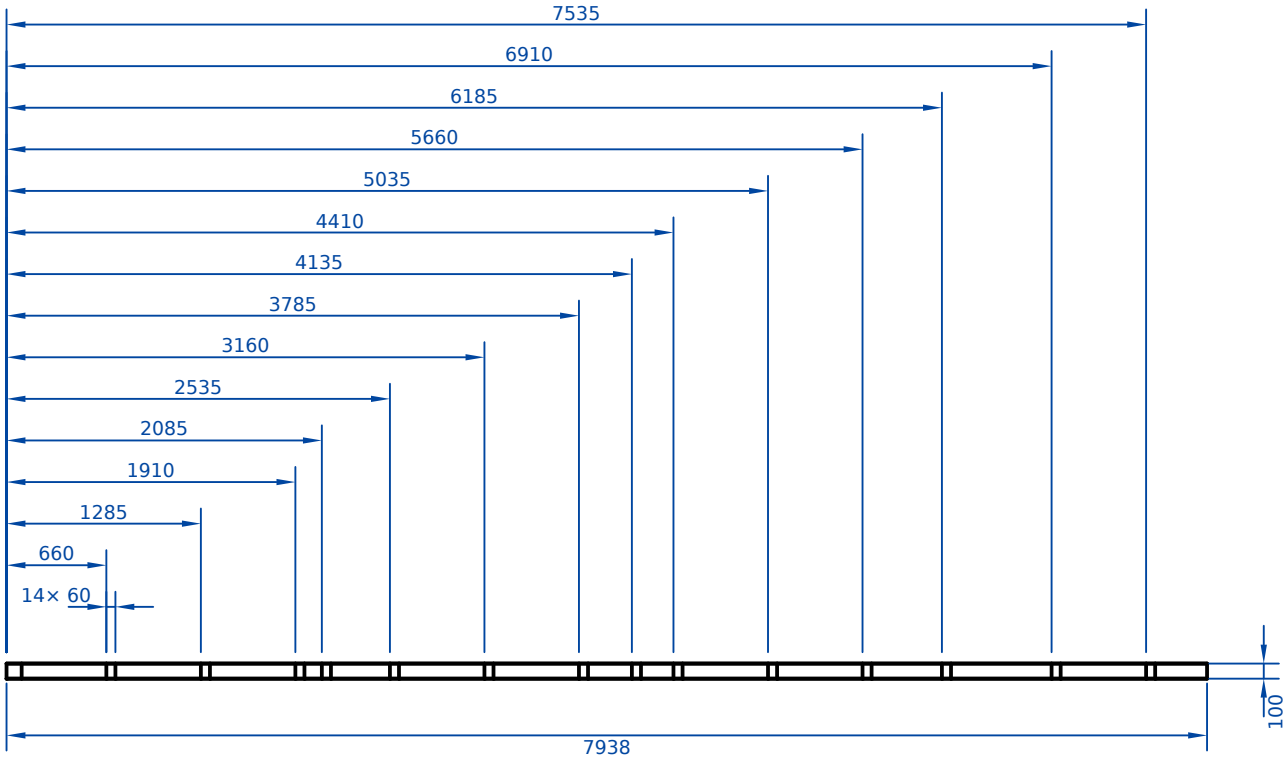

Company Slatlyn – sample				Planner					
Project Sample house				Client					
Part 2× Sample house_s333–334				Document type Part drawing			Qty 2		
Item 333	Items 333, 334								
Date	Drawn	Approved	Plan no.	Rev.	Scale 1:50	Sheet 333	of 471	Sheet size A4	Language en
All dimensions to be verified on site.								Dimensions in mm	

All dimensions to be checked by a competent person before manufacture. · Alle Maße vor der Fertigung durch eine fachkundige Person prüfen.