

View from the left




Front view

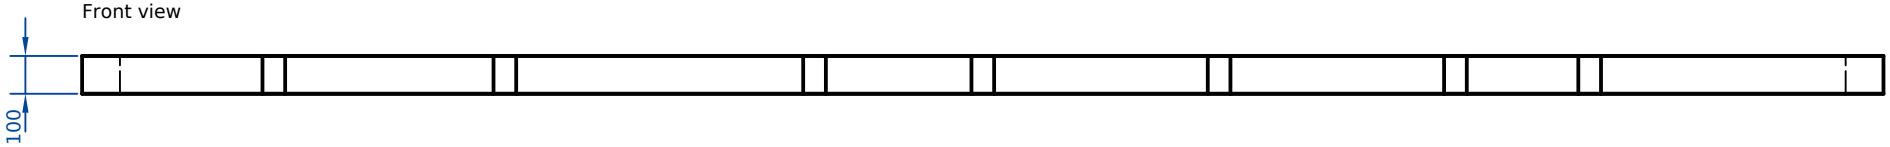

Top view

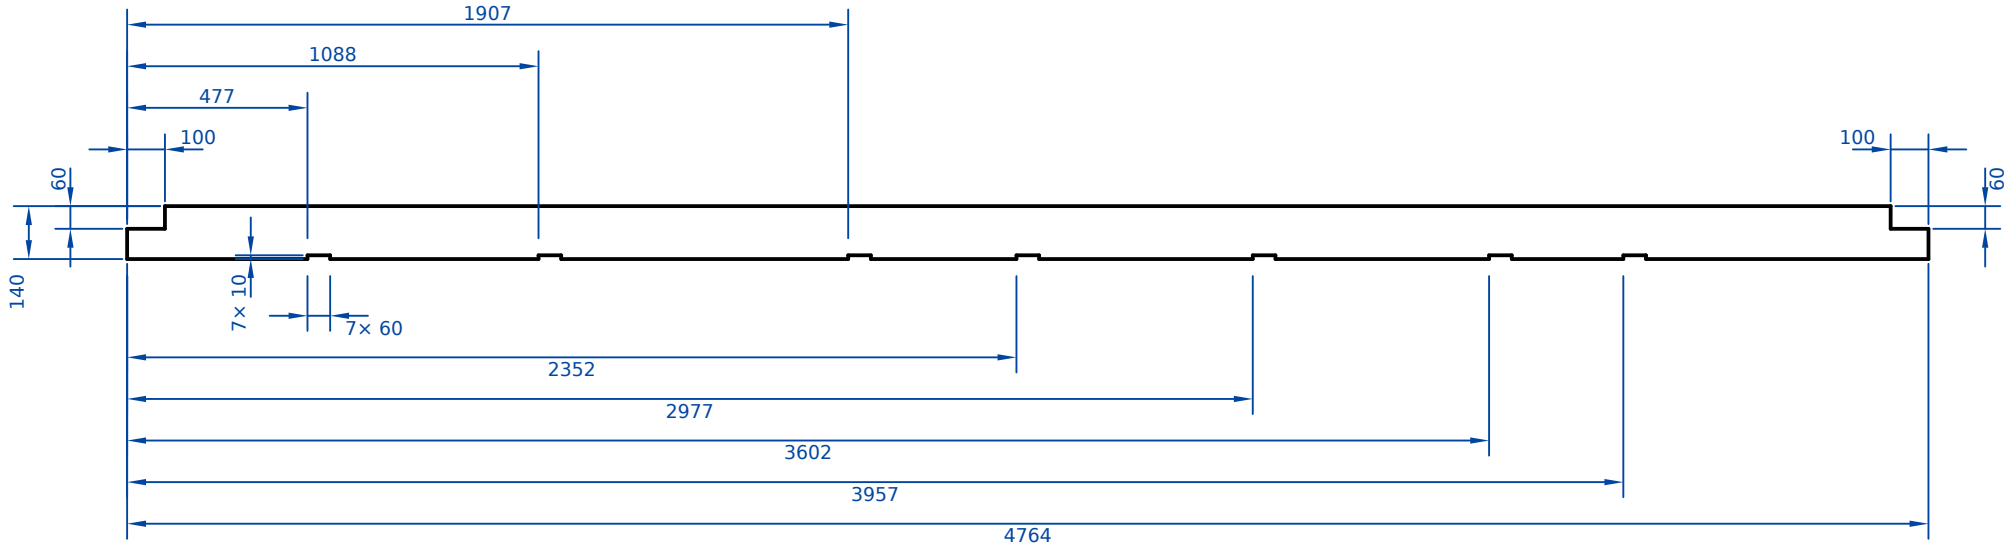

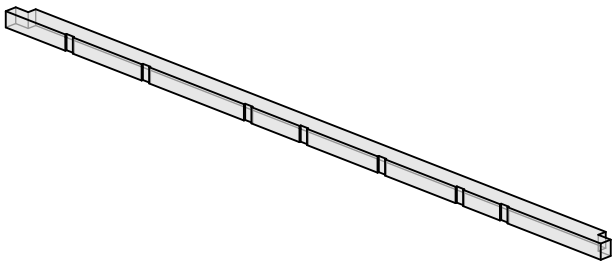

Company: Slatlyn – sample					Planner:				
Project: Sample house					Client:				
Part: Sample house_s380					Document type: Part drawing			Qty: 1	
Item: 380					Items:				
Date	Drawn	Approved	Plan no.	Rev.	Scale: 1:20	Sheet: 380	of: 471	Sheet size: A4	Language: en
All dimensions to be verified on site.									Dimensions in mm

All dimensions to be checked by a competent person before manufacture. · Alle Maße vor der Fertigung durch eine fachkundige Person prüfen.